FOR SALE

Anne Arundel County, MD

SURVEY

762-766 QUEENSTOWN ROAD | SEVERN, MARYLAND 21144

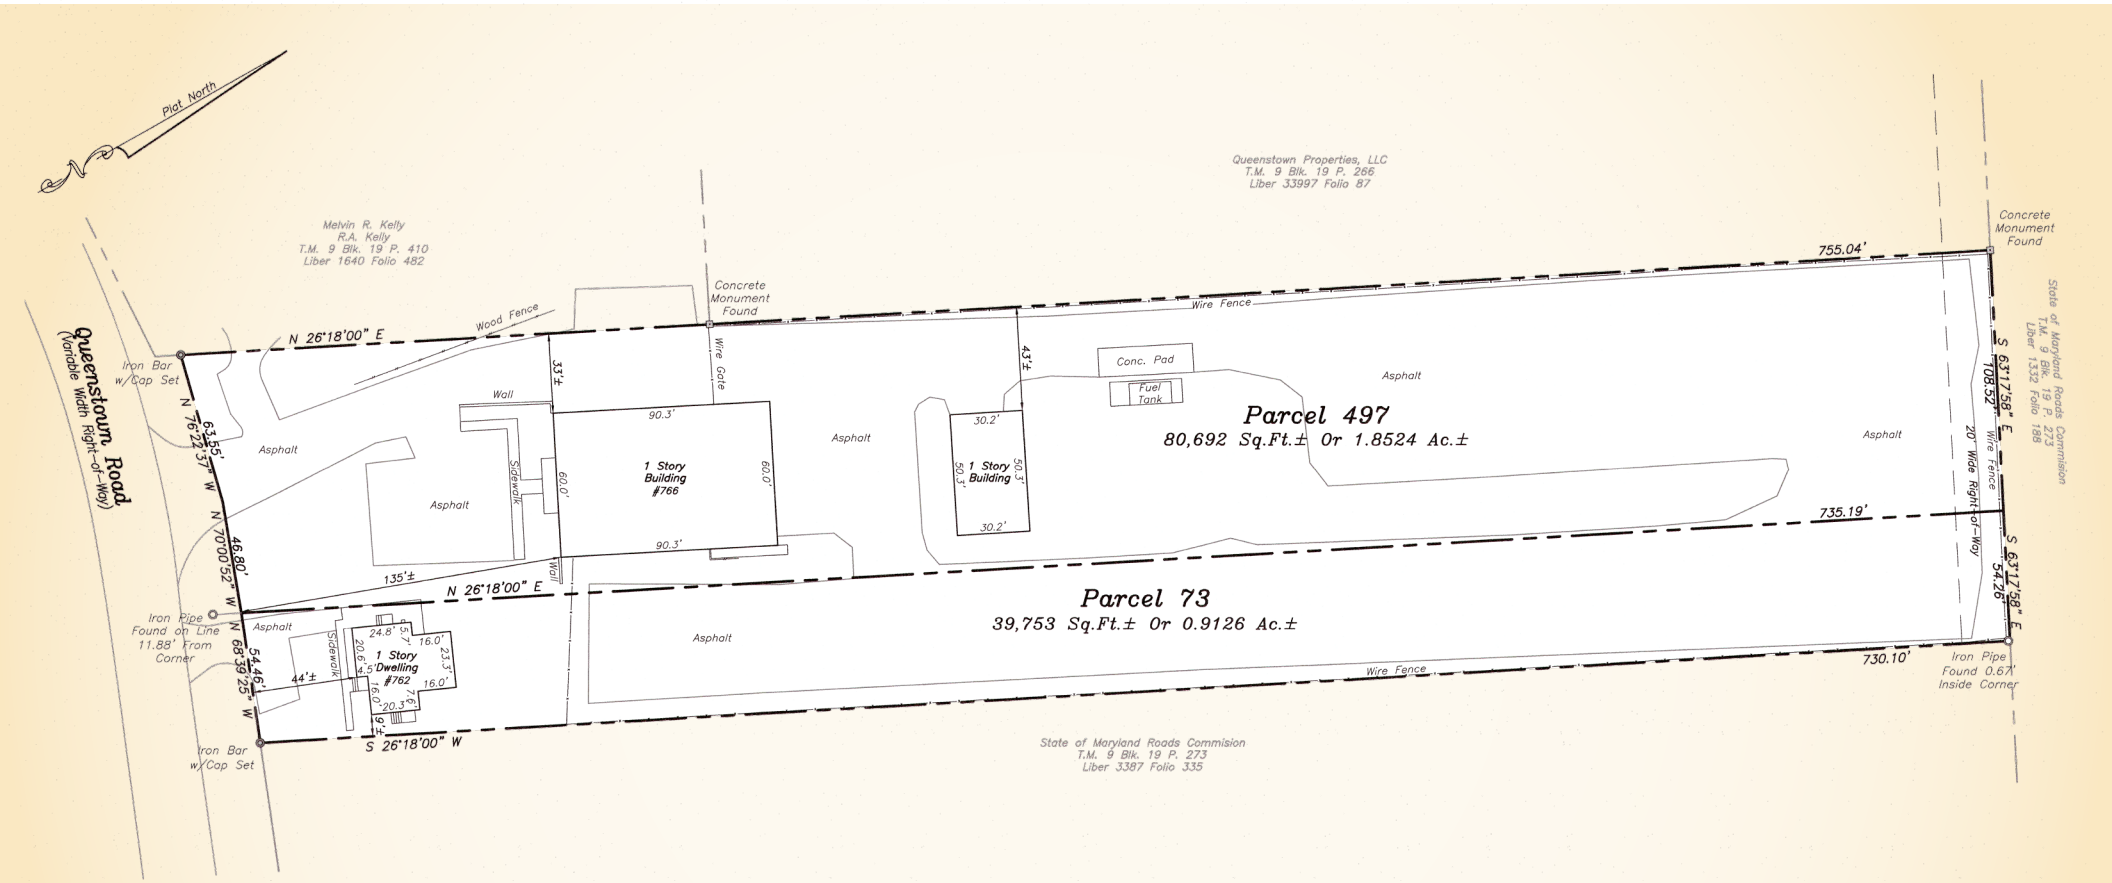

Survey Of
762 & 766 Queenstown Road
P/O Lot No. 5
"Division of the Estate of Jeremiah Gaither"
Liber 19548 Folio 562
Tax Map 9 Block 19 Parcels 73 & 497
Scale: 1"=40' November 16, 2020
Anne Arundel County, Maryland

BOYD & DOWGIALLO, P.A.
ENGINEERS*SURVEYORS*PLANNERS
412 Headquarters Drive, Suite 5
Millersville, Maryland 21108
(410) 729-1234

CERTIFICATION:
This survey drawing and the surveying work reflected in it were prepared by the surveyor or the surveyor was in responsible charge over its preparation, all in compliance with requirements set forth in COMAR Regulation 09.13.06.12.
Boyd & Dowgiallo, P.A., Reg. No. 271

By: Barry D. Pyle — Date 11/16/2020
MD Professional Land Surveyor #21
Expires: January 18, 2022

This drawing and all of the information contained hereon are invalid unless it is endorsed by the original signature and seal of the surveyor.

MACKENZIE
COMMERCIAL REAL ESTATE SERVICES, LLC

Andrew Meeder | *Vice President*
410.494.4881 ameeder@mackenziecommercial.com

Dan Hudak, SIOR | *Senior Vice President & Principal*
443.573.3205 dhudak@mackenziecommercial.com

MacKenzie Commercial Real Estate Services, LLC • 443-573-3200 • 111 S. Calvert Street, Suite 2800 | Baltimore, Maryland 21202 • www.MACKENZIECOMMERCIAL.com